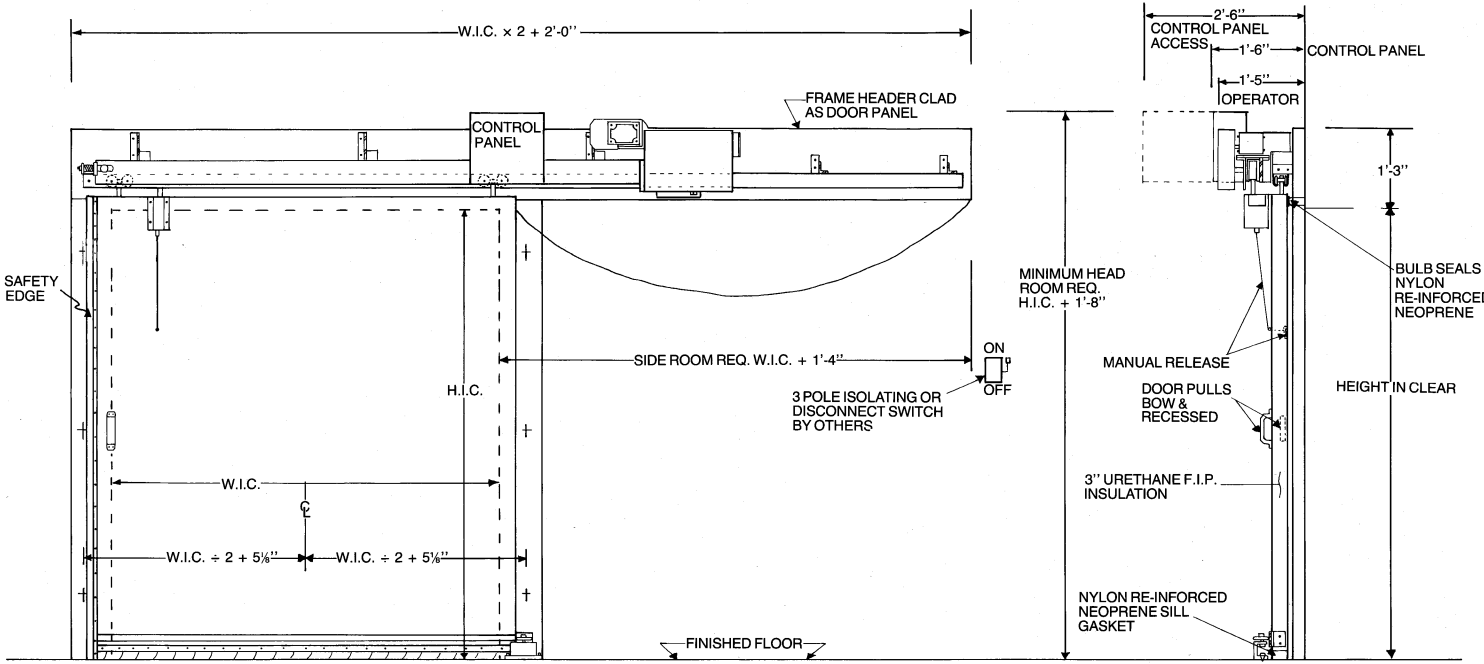

ELEVATION

RIGHT SLIDE TO OPEN SHOWN
LEFT SLIDE MIRROR IMAGE

SECTION

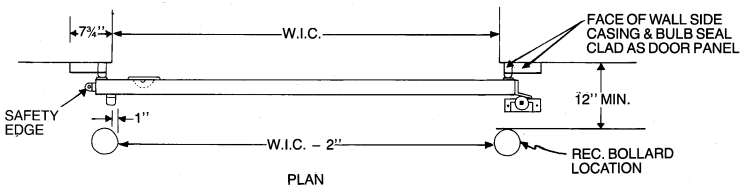

PLAN

DRAWING IS FOR GENERAL ARRANGEMENT ONLY.
DIMENSIONS SUBJECT TO CHANGE WITHOUT NOTICE.

NOT TO SCALE

EUREKA DOOR MODEL SSE-3-C

FOR:							P.O. NO.	
JOB:							W.O. NO.	
							DATE	
DOOR NO.	QTY.	W.I.C.	H.I.C.	SLIDE TO OPEN	VOLTAGE	ACTUATING CONTROLS	DOOR & FRAME FINISH	G.A.

NORTHERN EUREKA REFRIGERATION CO. LTD.

TORONTO, ONTARIO CANADA

REVISIONS		
DATE	SYM	DESCRIPTION

DWG. NO. **8303 -**